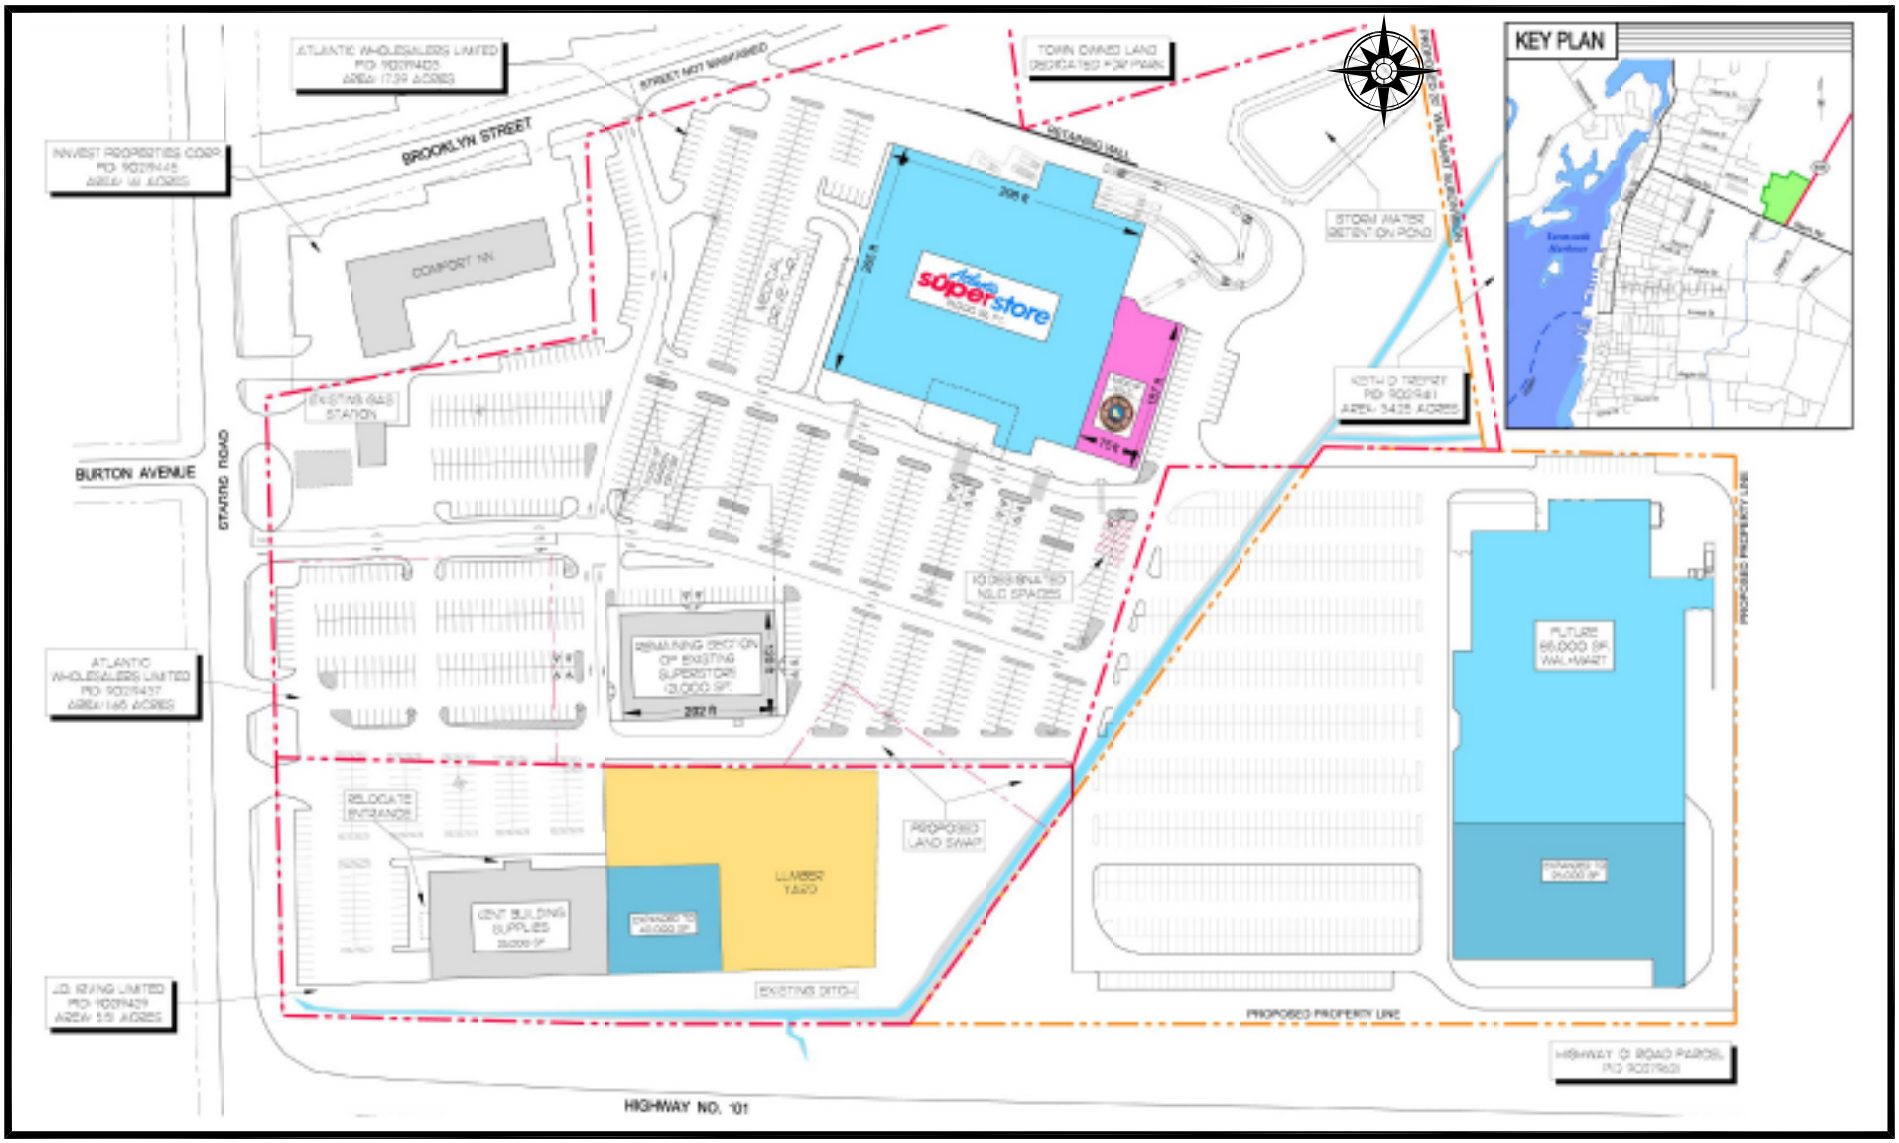

Taken from Terrain Report, Proposed Atlantic Super Store/Wal-Mart, Drawing WO2323123-V90, Site Plan, 2004.

Figure 4

Proposed Development Plan
NTS