ALPHA CHEMICAL LIMITED
533 ROCKY LAKE DRIVE
WAVERLEY, NOVA SCOTIA

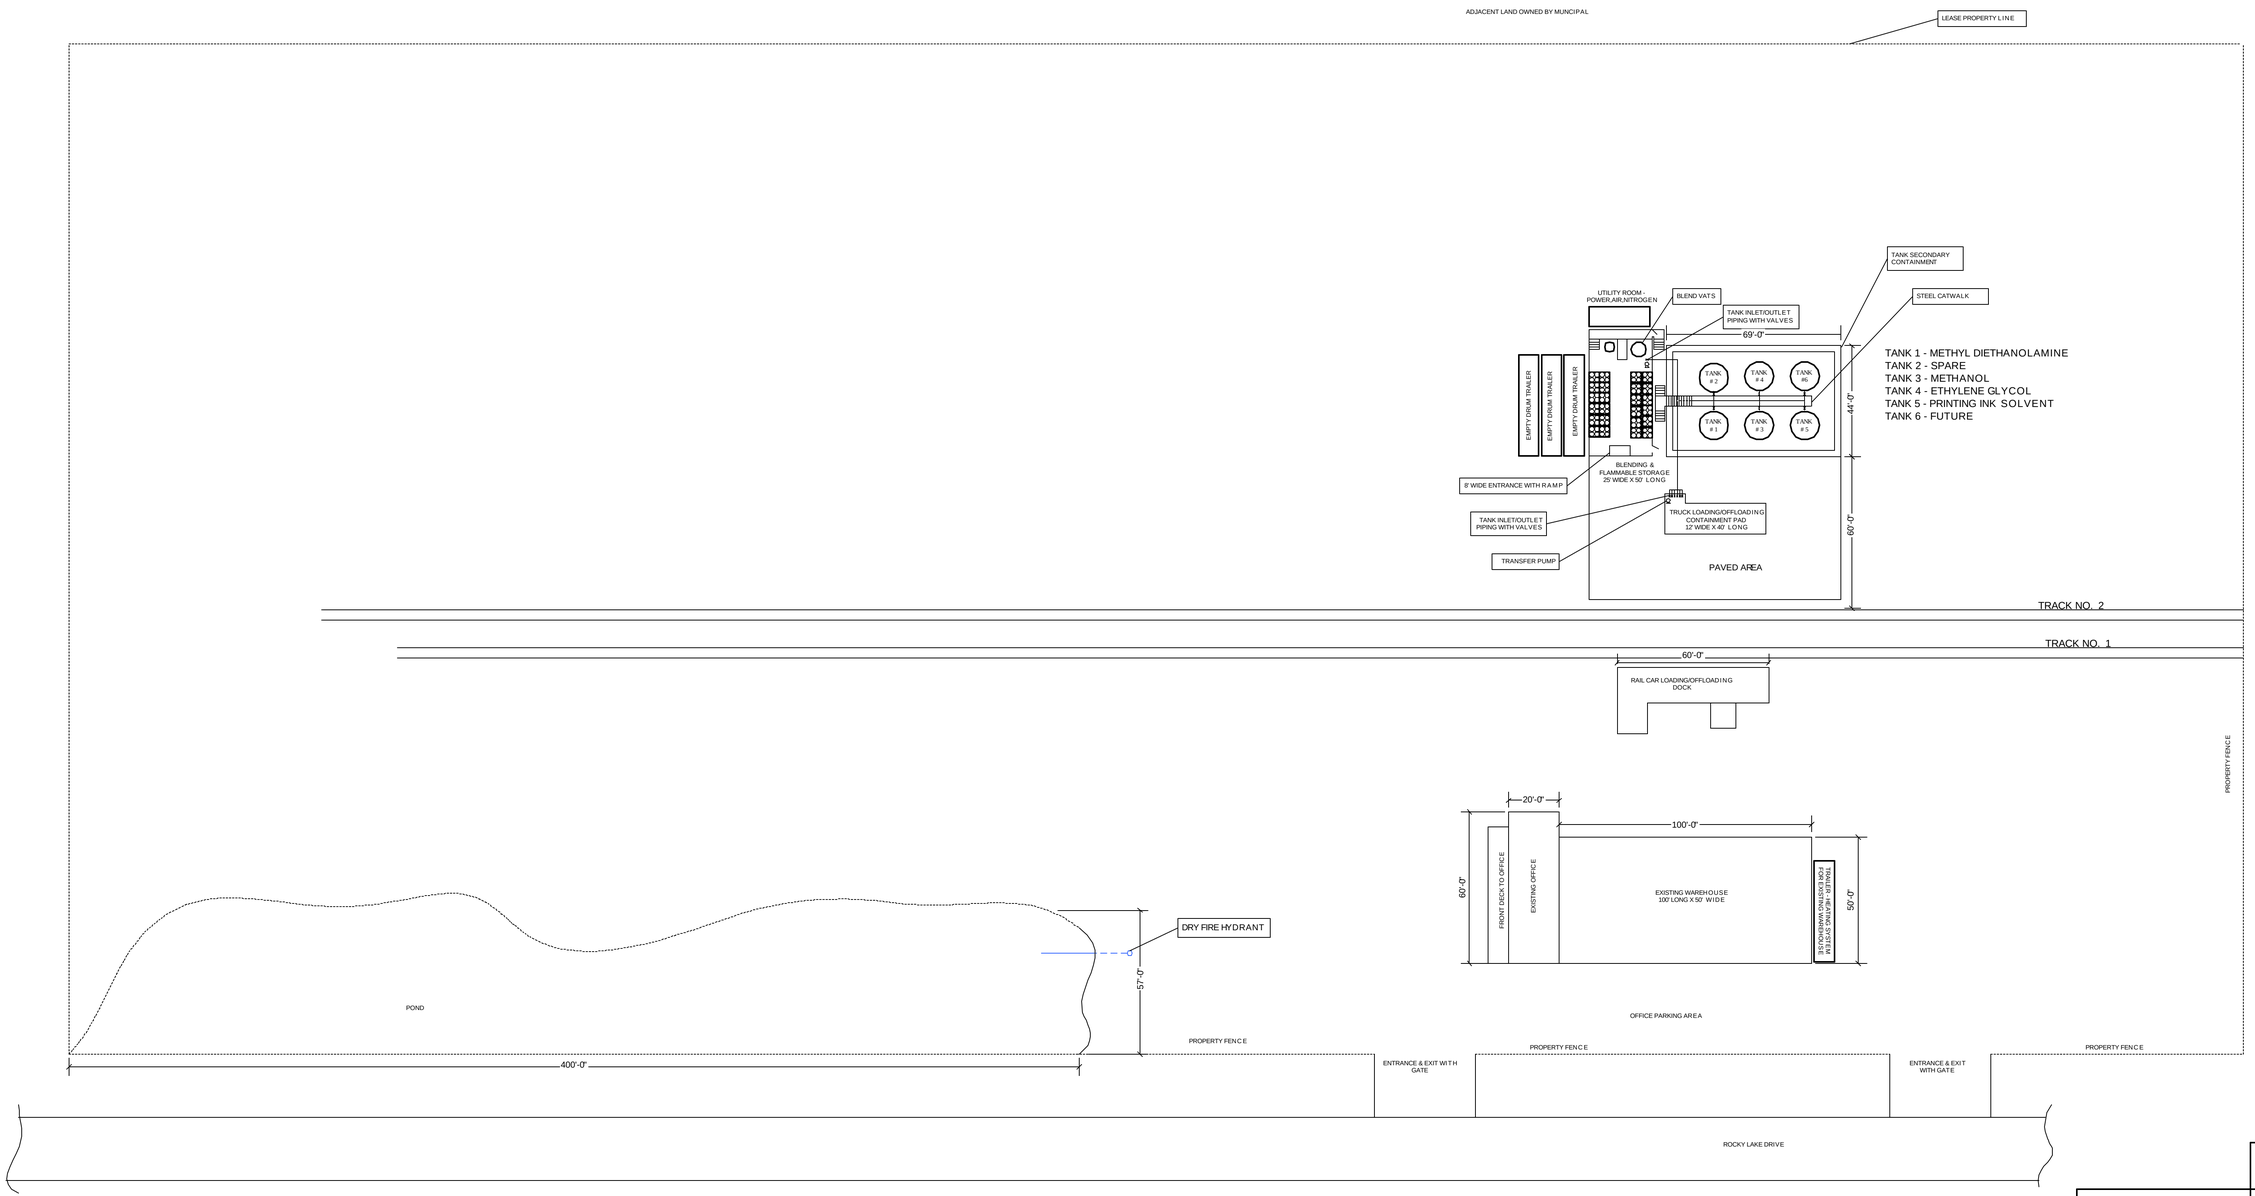

ALPHA CHEMICAL LIMITED

SCALE - 1" = 30'

DRAWING: SITE PLOT PLAN
PROJECT: WAVERLEY FACILITY
REVISION: JULY 20, 2004
BY: P. RAWDING